


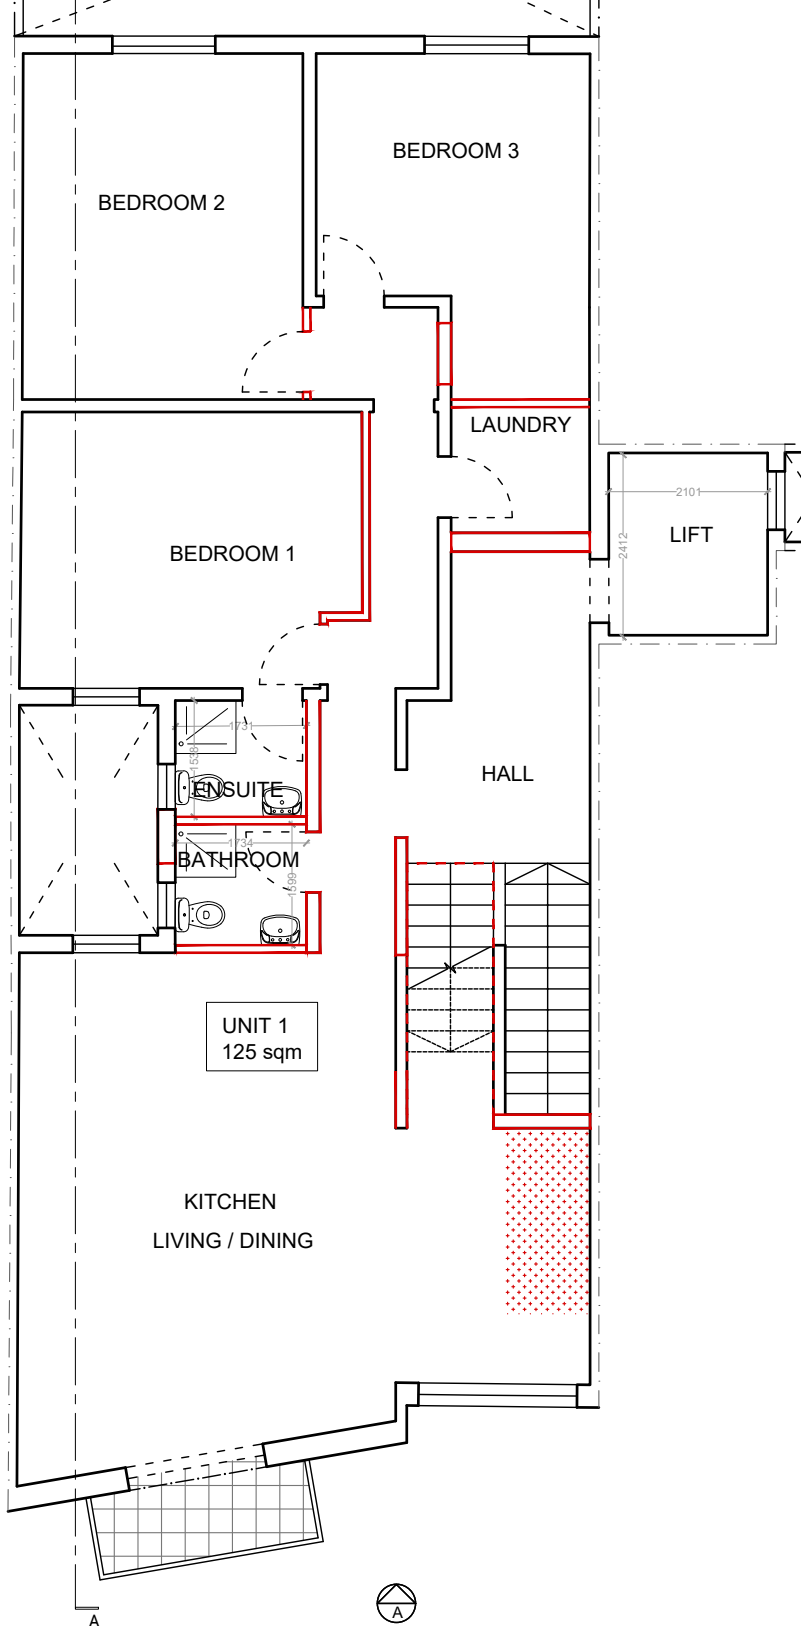

Proposed First Floor Level

Scale 1:100 @A3