


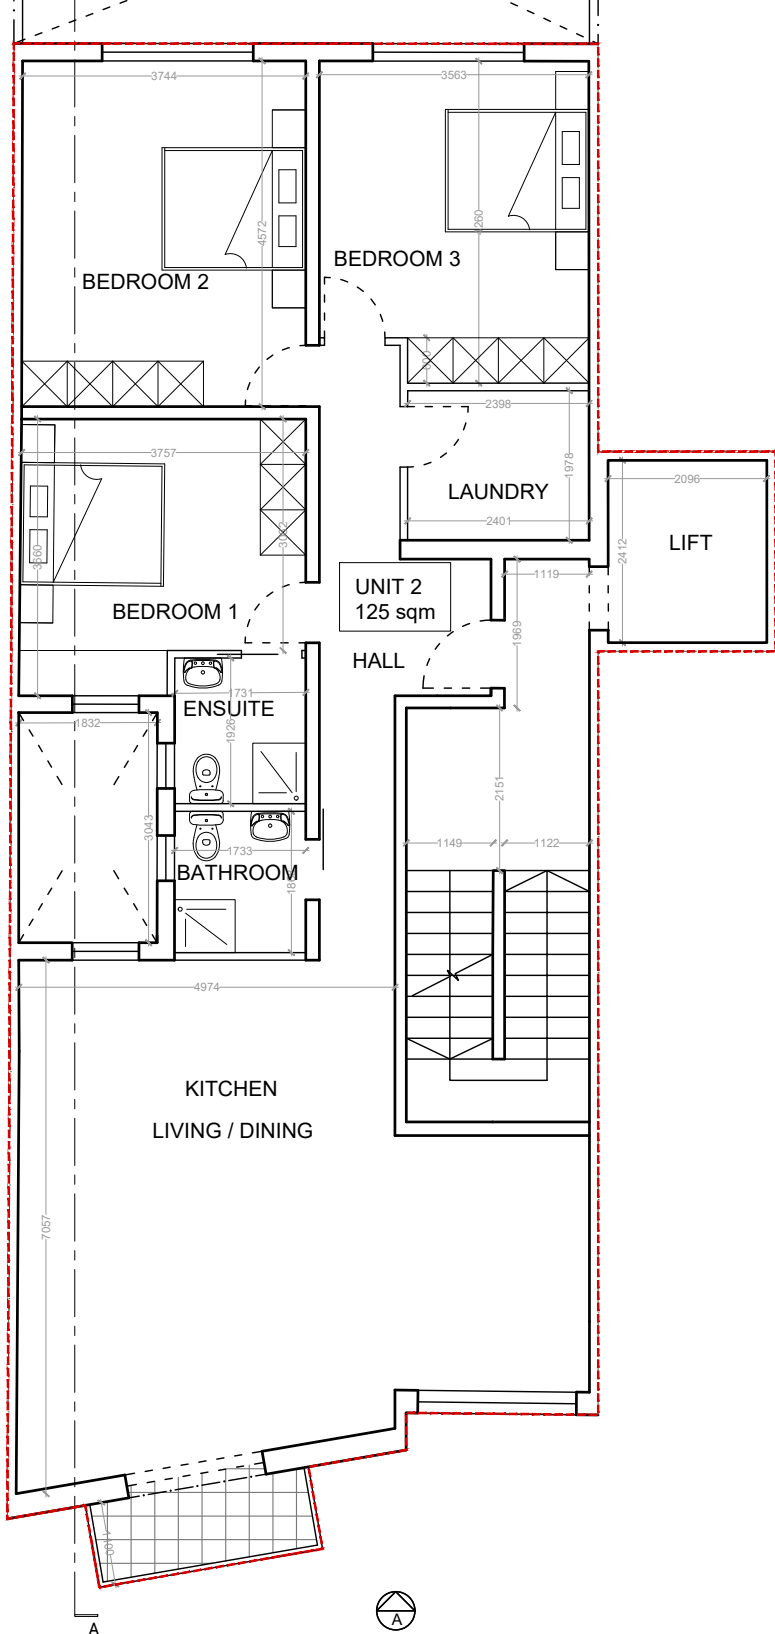

Proposed Second Floor Level

Scale 1:100 @A3