


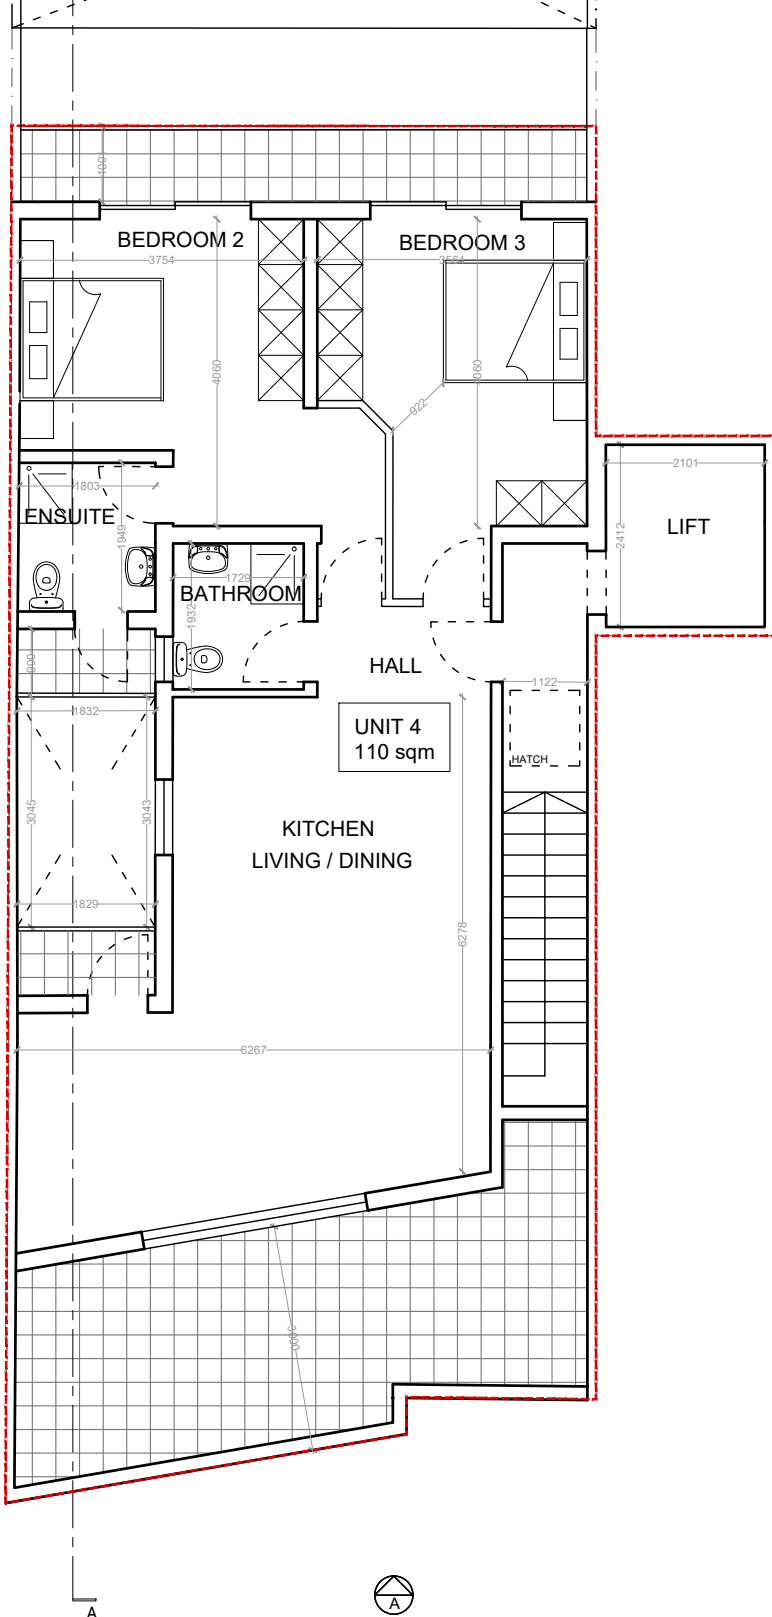

Proposed Fourth Floor Level (Penthouse)

Scale 1:100 @A3

