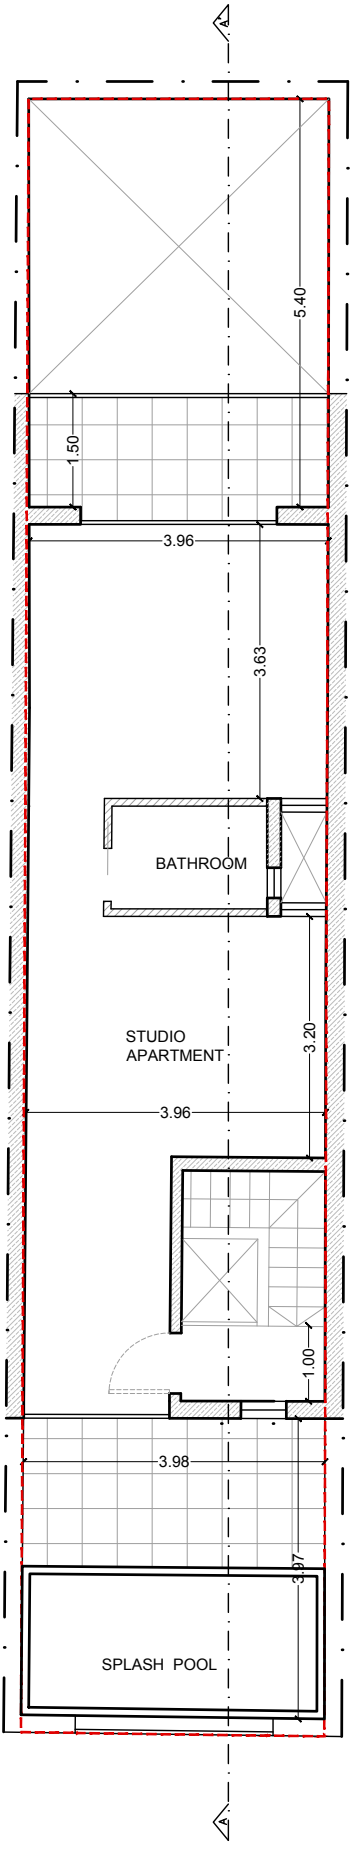

Proposed receded level

Scale 1:100